BICYCLE PARKING
1 PER 2,000 SF GROSS FLOOR AREA (GFA)
TOTAL GFA = 45,492

TOTAL BIKE PARKING REQ'D = 23 SPACES
BIKE PARKING PROVIDED = 24 SPACES

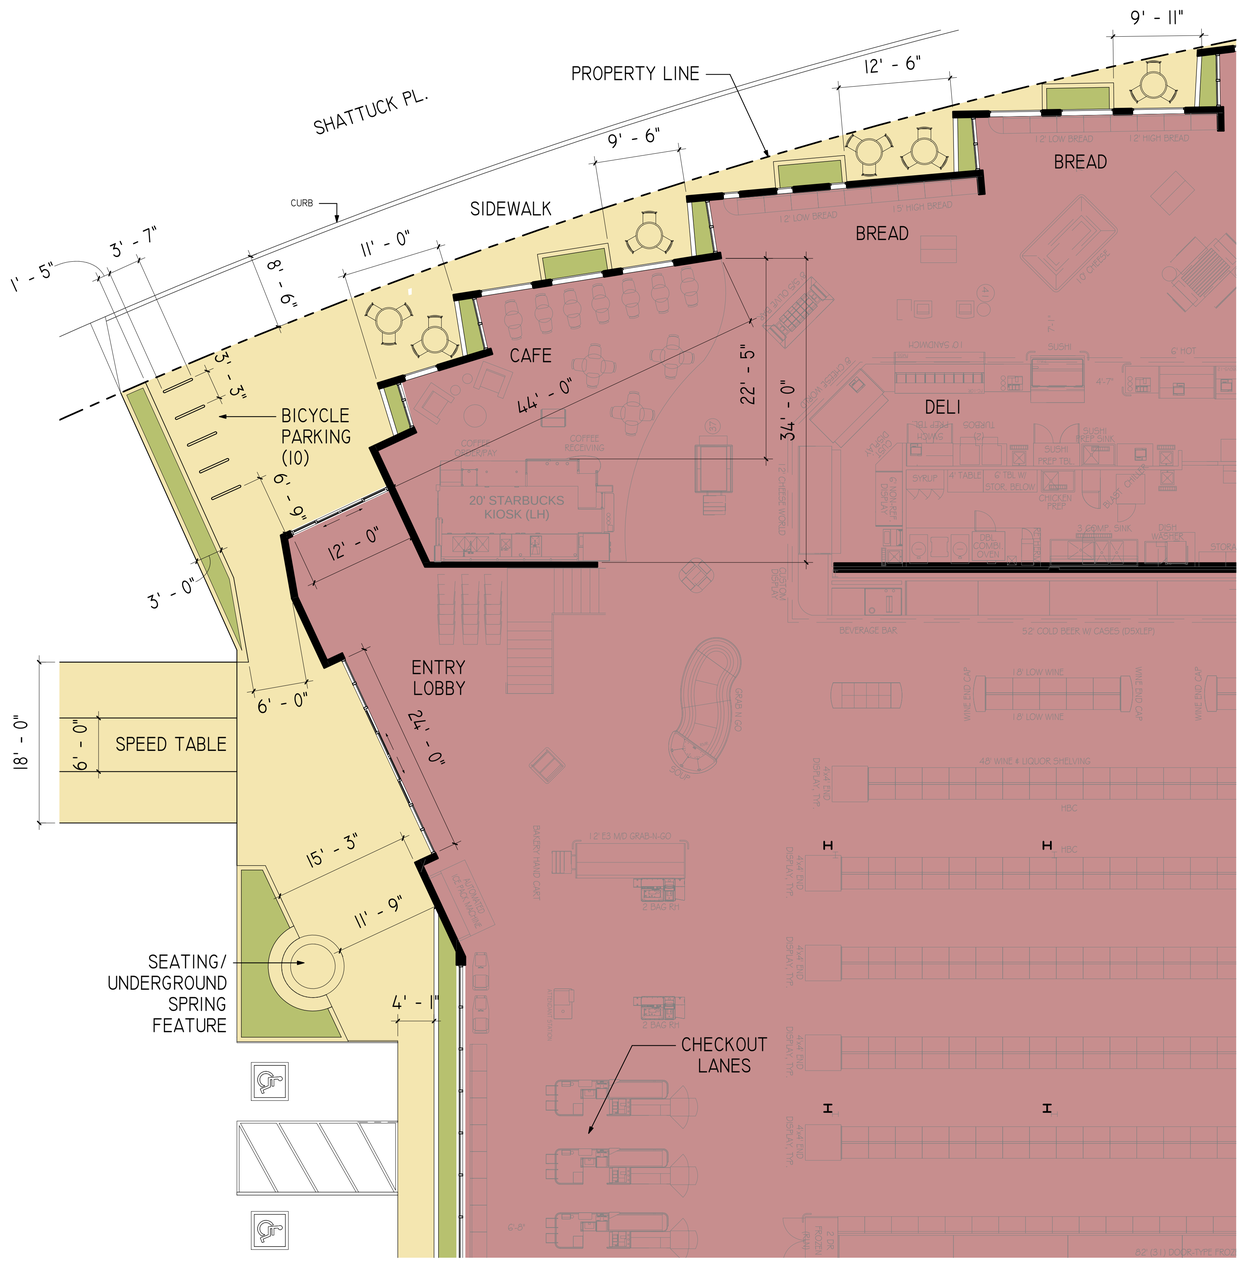

1 ENLARGED PLAN - STORE LEVEL
1/8" = 1'-0"

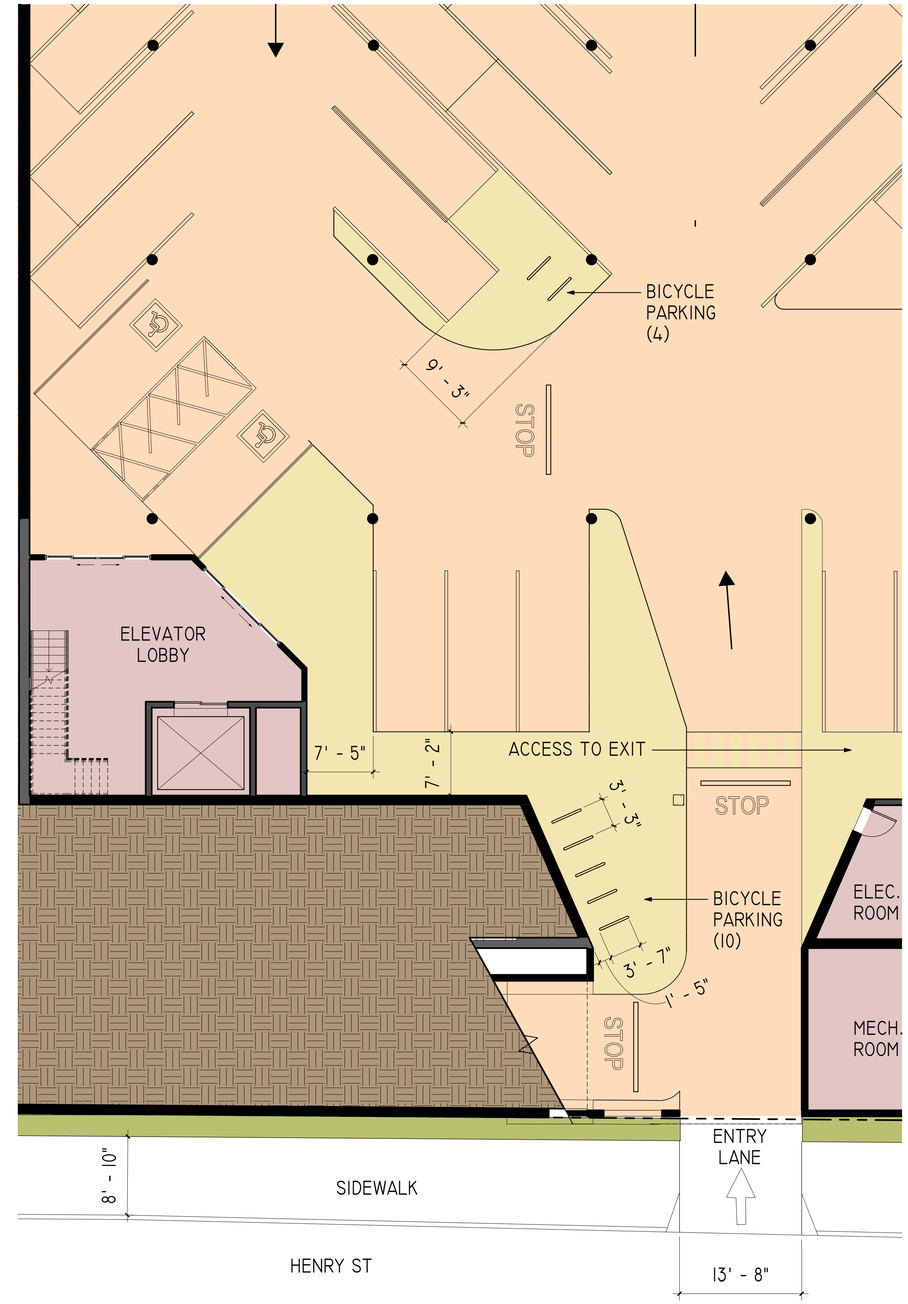

2 ENLARGED PLAN - GARAGE LEVEL
1/8" = 1'-0"

LOWNEY ARCHITECTURE
360 Seventeenth Street, Suite 100 Oakland, California 94612
510.836.5400 LOWNEYarch.com

SAFEWAY

1425 HENRY
BERKELEY, CA 94709
STORE #0691

CURRENT OWNER: SAFEWAY
TENANT: SAFEWAY

CONTACT PERSON: TODD PARADIS
5918 STONERIDGE MALL RD.
PLEASANTON, CA 94588-3229
P) 925.467.2078
F) 925.467.2861
Todd.Paradis@Safeway.com

ASSESSOR'S PARCEL NUMBER: 059 226202101

CONSULTANTS

NOT FOR CONSTRUCTION

NO.	DATE	ISSUES AND REVISIONS	BY
1.	12.07.09	ISSUE FOR PLANNING	EP
2.	06.16.10	PLAN. COMM. PREVIEW	GH
3.	07.07.10	PLANNING RESUBMITTAL	GH
4.	08.05.10	ZAB PREVIEW	GH

DATE:
DRAWN BY: EP

PROJECT NUMBER 09-012
SHEET TITLE
ENLARGED PLANS

SHEET NUMBER
A8.1

ALL DRAWINGS AND WRITTEN MATERIAL APPEARING HEREIN CONSTITUTE ORIGINAL AND UNPUBLISHED WORK OF THE ARCHITECT AND MAY NOT BE DUPLICATED, USED OR DISCLOSED WITHOUT WRITTEN CONSENT OF THE ARCHITECT

7/28/2010 4:37:47 PM